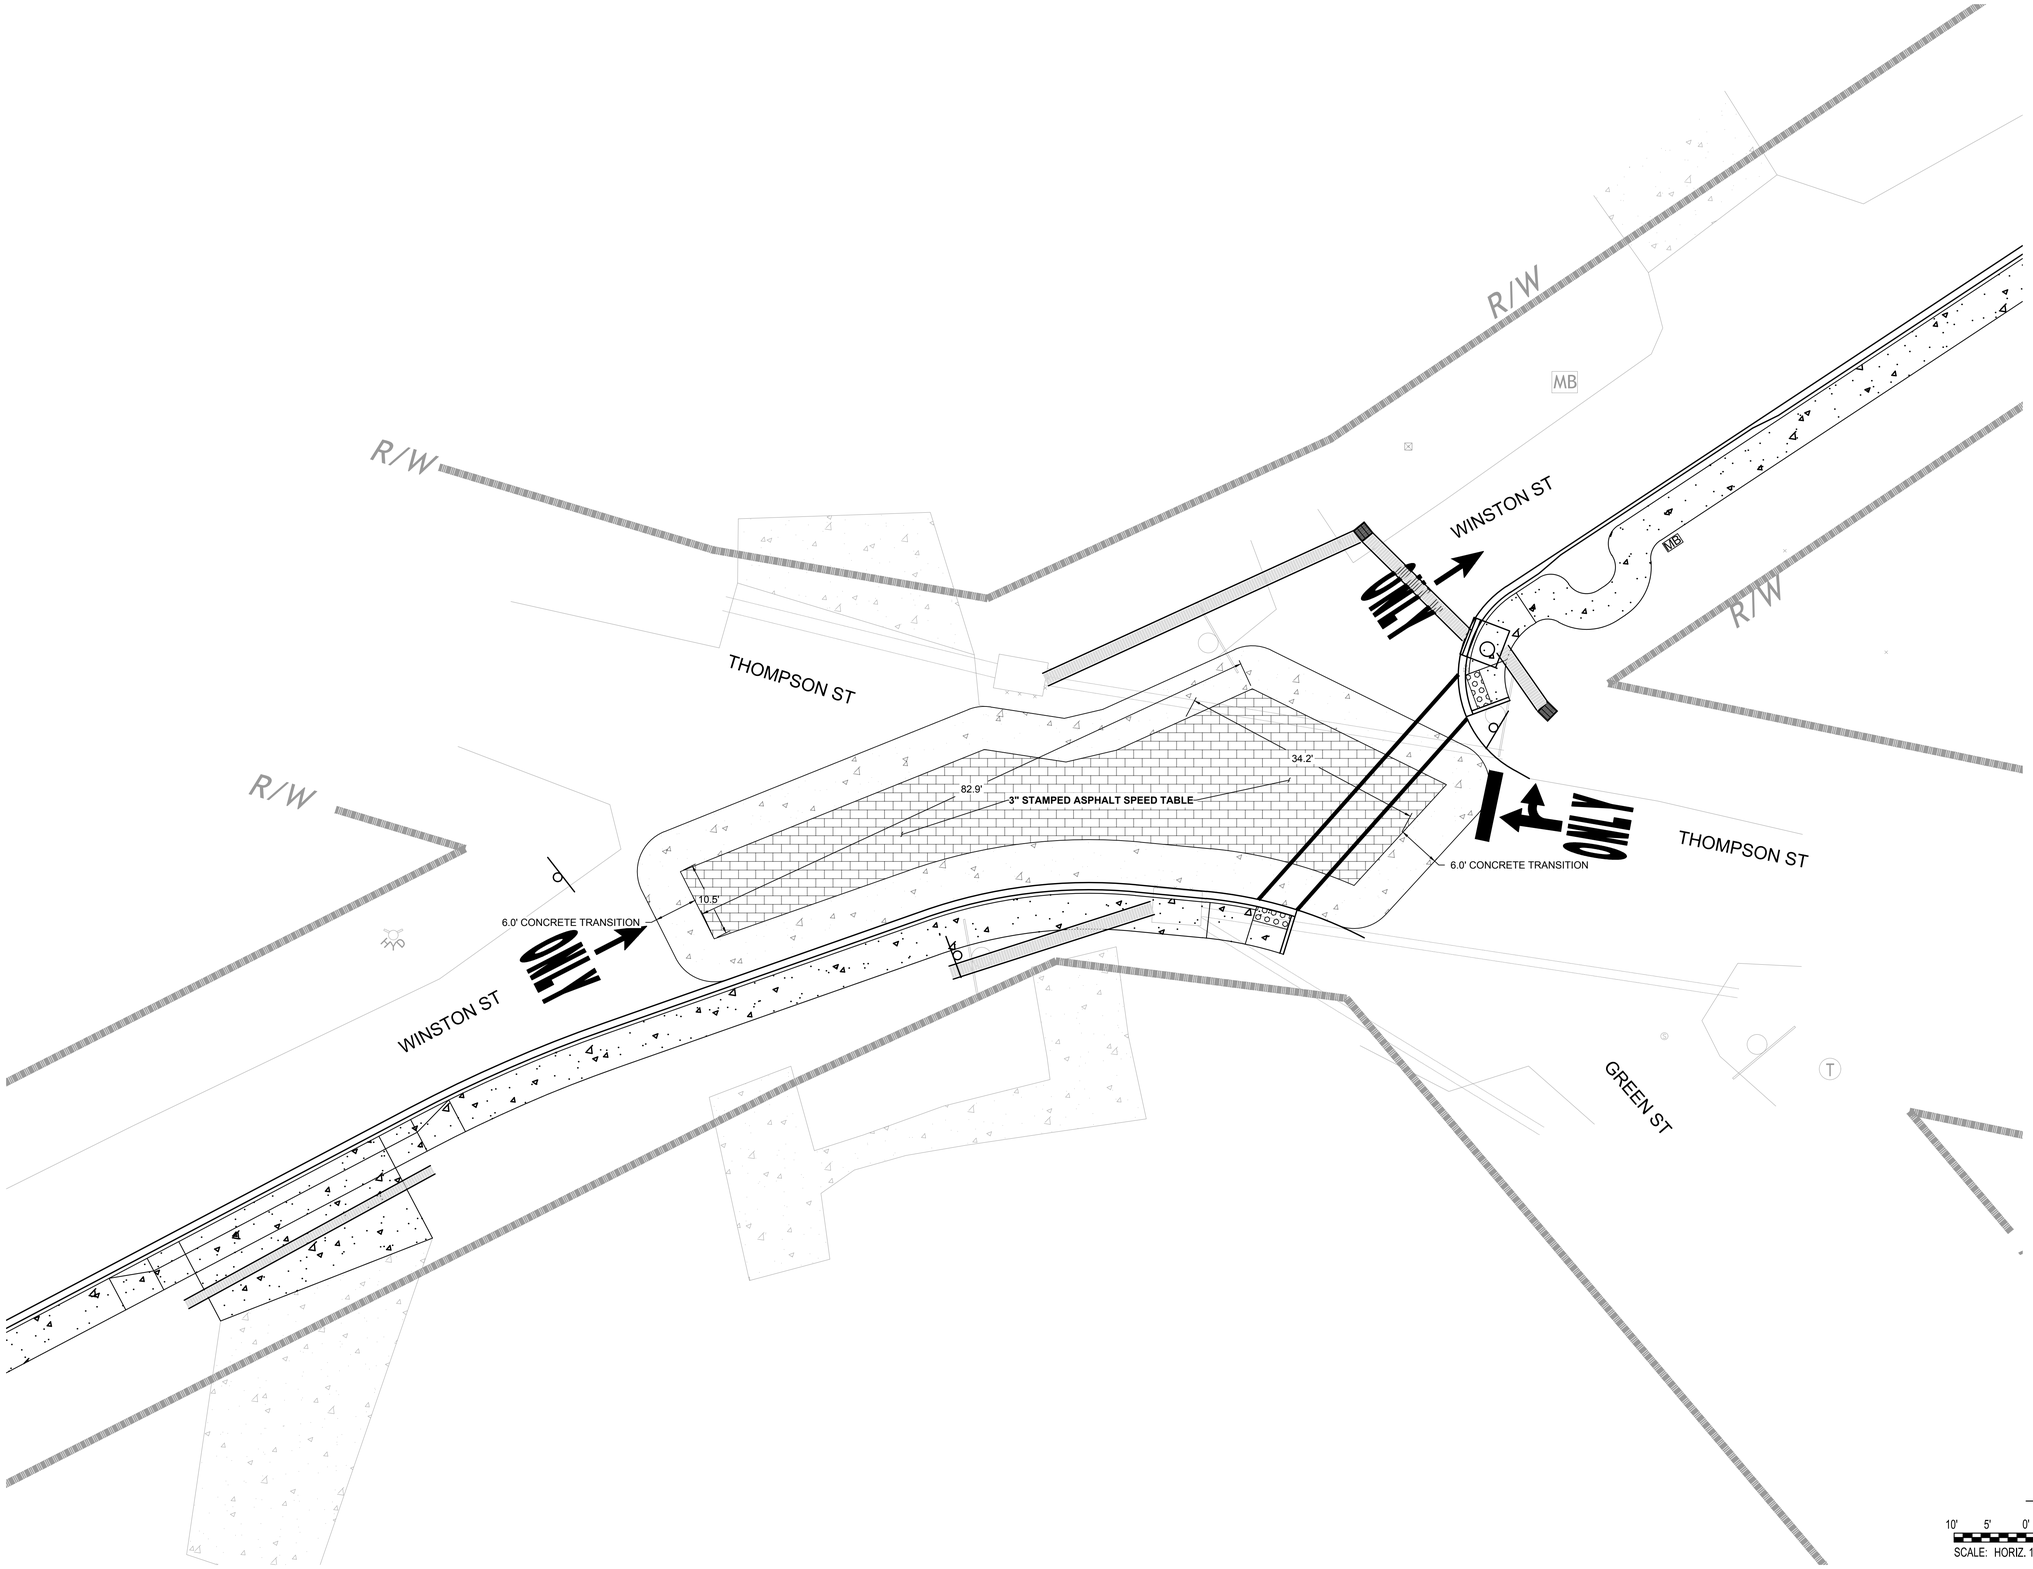

GMC
117 Welborn St.
Greenville, SC 29601
T 864.527.0460

OWNER / DEVELOPER:
TOWN OF PENDLETON
310 GREENVILLE ST
PENDLETON, SC 29670
STEVE MILLER
(864) 646-9409

ISSUE	DATE
PERMIT SUBMITTALS	x/x/xx
PROJECT MANAGER:	MGL
DESIGNER:	NDW

SOUTH CAROLINA
GOODWYN MILLS CAWOOD, LLC
No. 6481
CERTIFICATE OF AUTHORIZATION

SPEED TABLE

TOWN OF PENDLETON
WINSTON STREET SIDEWALK IMPROVEMENT PLANS

WINSTON STREET
PENDLETON, SC 29670
GMC Project#CGRE230073

DRAWING FILE T:\1 Projects\SC-Pendleton, Town of\CGRE230073 Winston Street Sidewalk\3 DWG\6 EXHIBITS\Speed Table.dwg
PLOTTED: Oct 24, 2024 - 12:36pm

This drawing is and shall remain the property of Goodwyn, Mills and Cawood, Inc. (GMC) and Goodwyn Mills Cawood LLC (GMC). Unauthorized use of any kind including use on other projects is prohibited. In the event that a conflict arises between the sealed drawings and the electronic files, the sealed drawings will govern.